MADISON STREET

MAIN STREET - SOUTH BRANCH ROCK RIVER
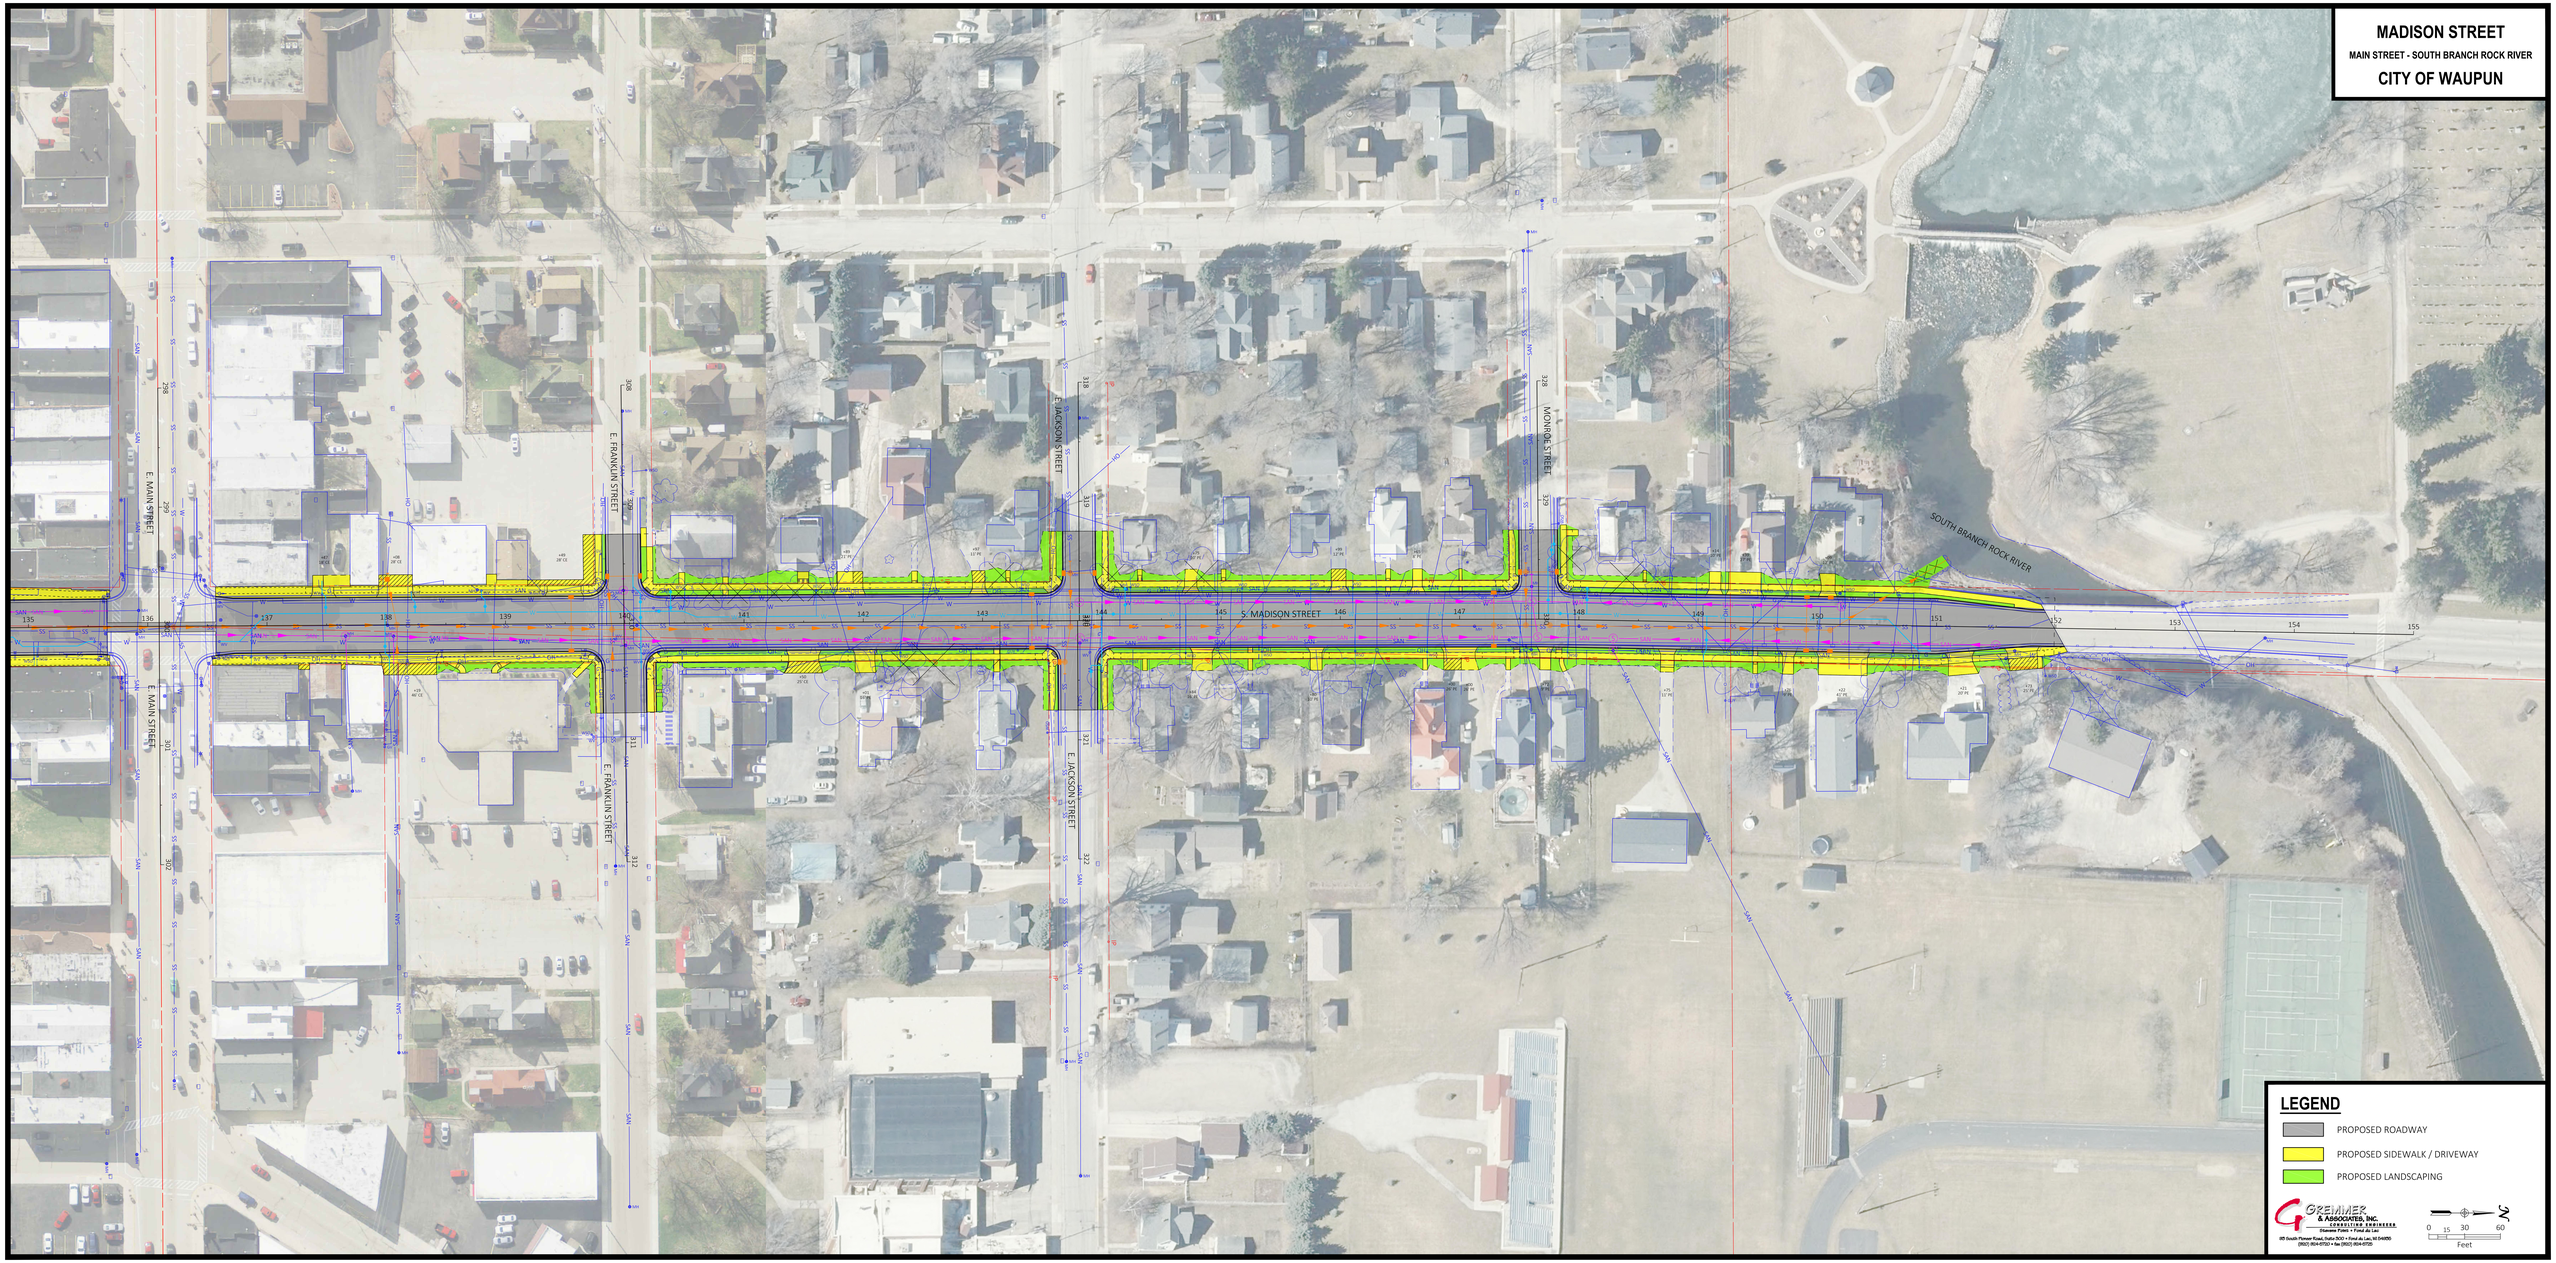
CITY OF WAUPUN